



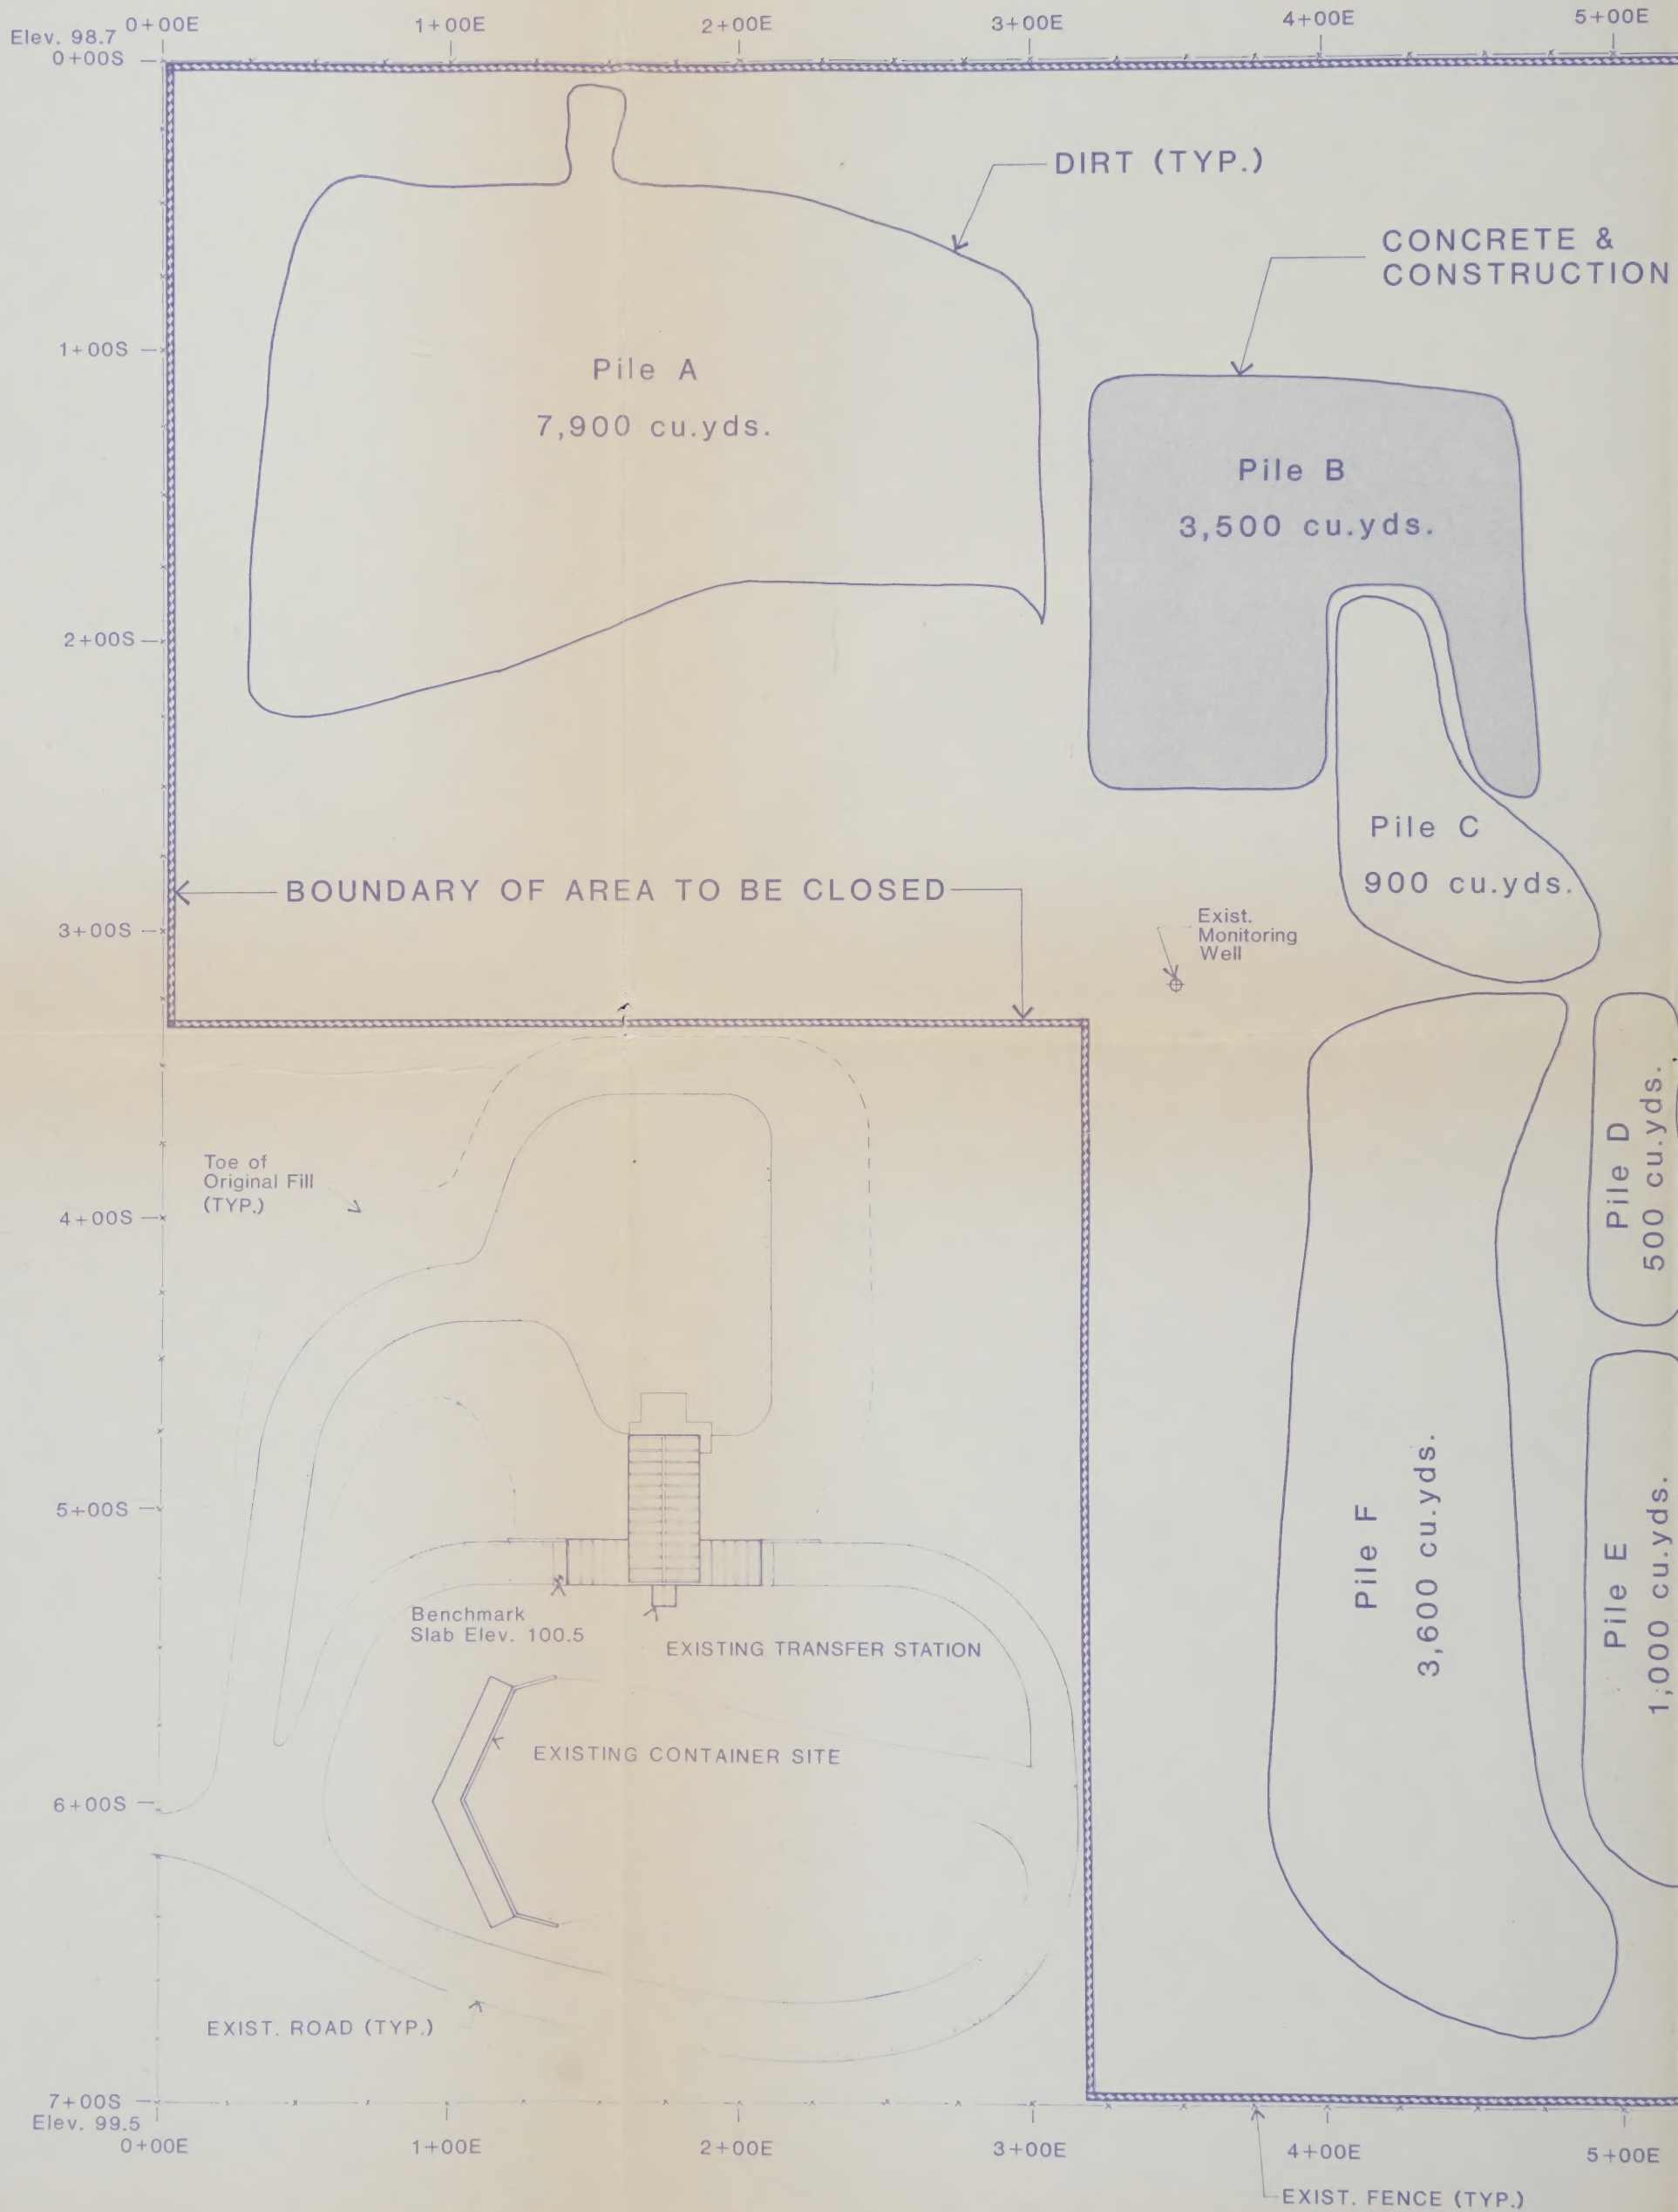

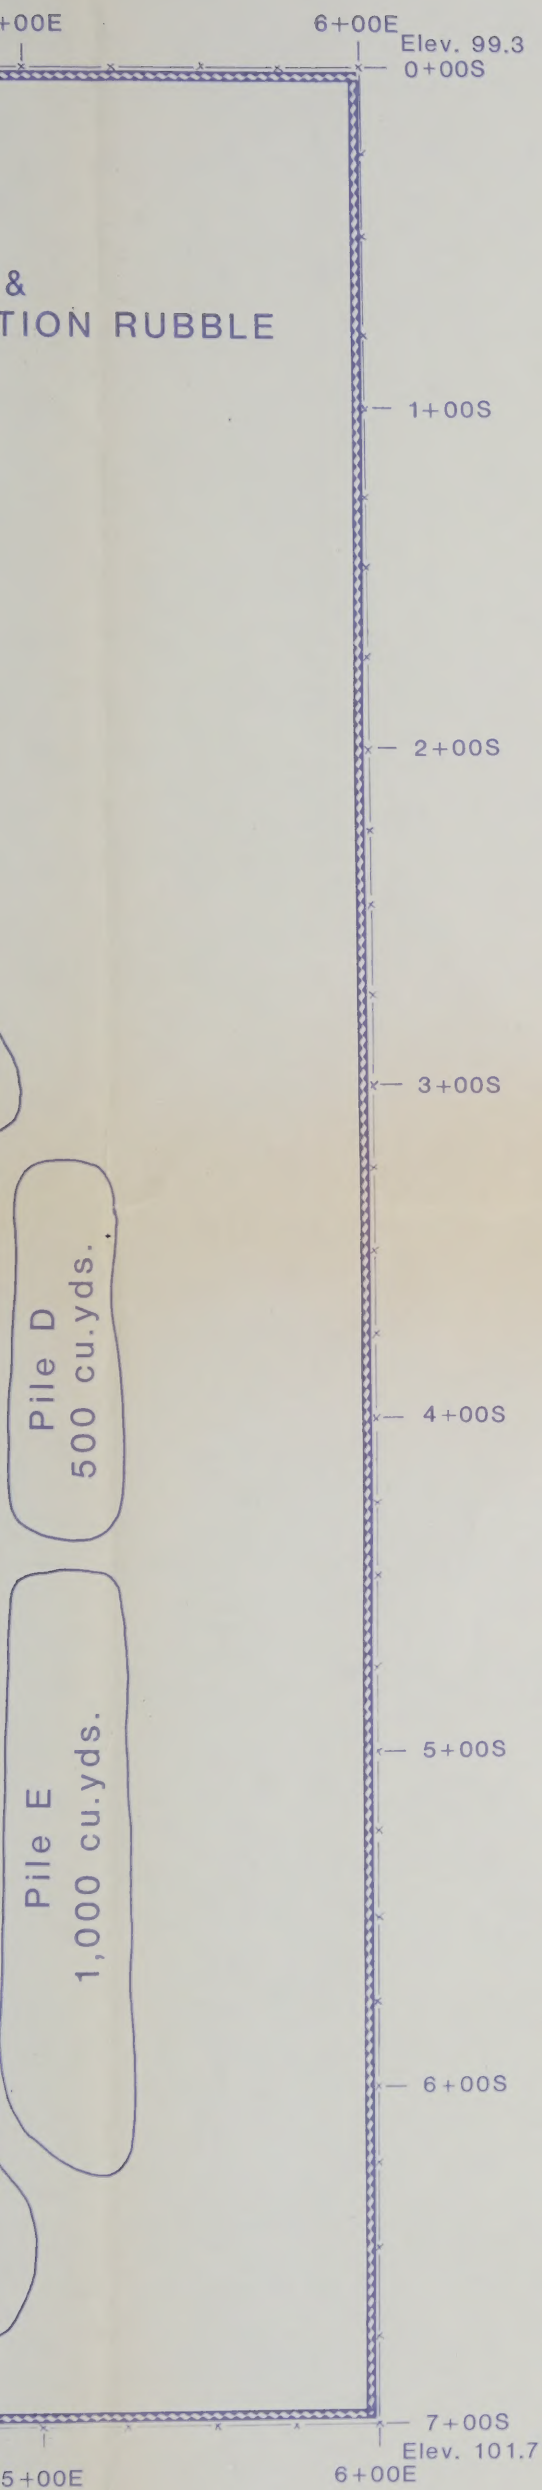

SCALE: 1"=40'

WEST YELLOWSTONE / HEBGEN BASIN
SOLID WASTE DISTRICT

SANITARY LANDFILL CLOSURE PLAN

AUGUST, 1989

INDEX TO SHEETS

1. EXISTING CONDITIONS
2. FINAL CONTOUR PLAN


SET No. _____


PREPARED BY:




DAMSCHEN & ASSOCIATES, INC.

CONSULTING ENGINEERS Helena, Montana

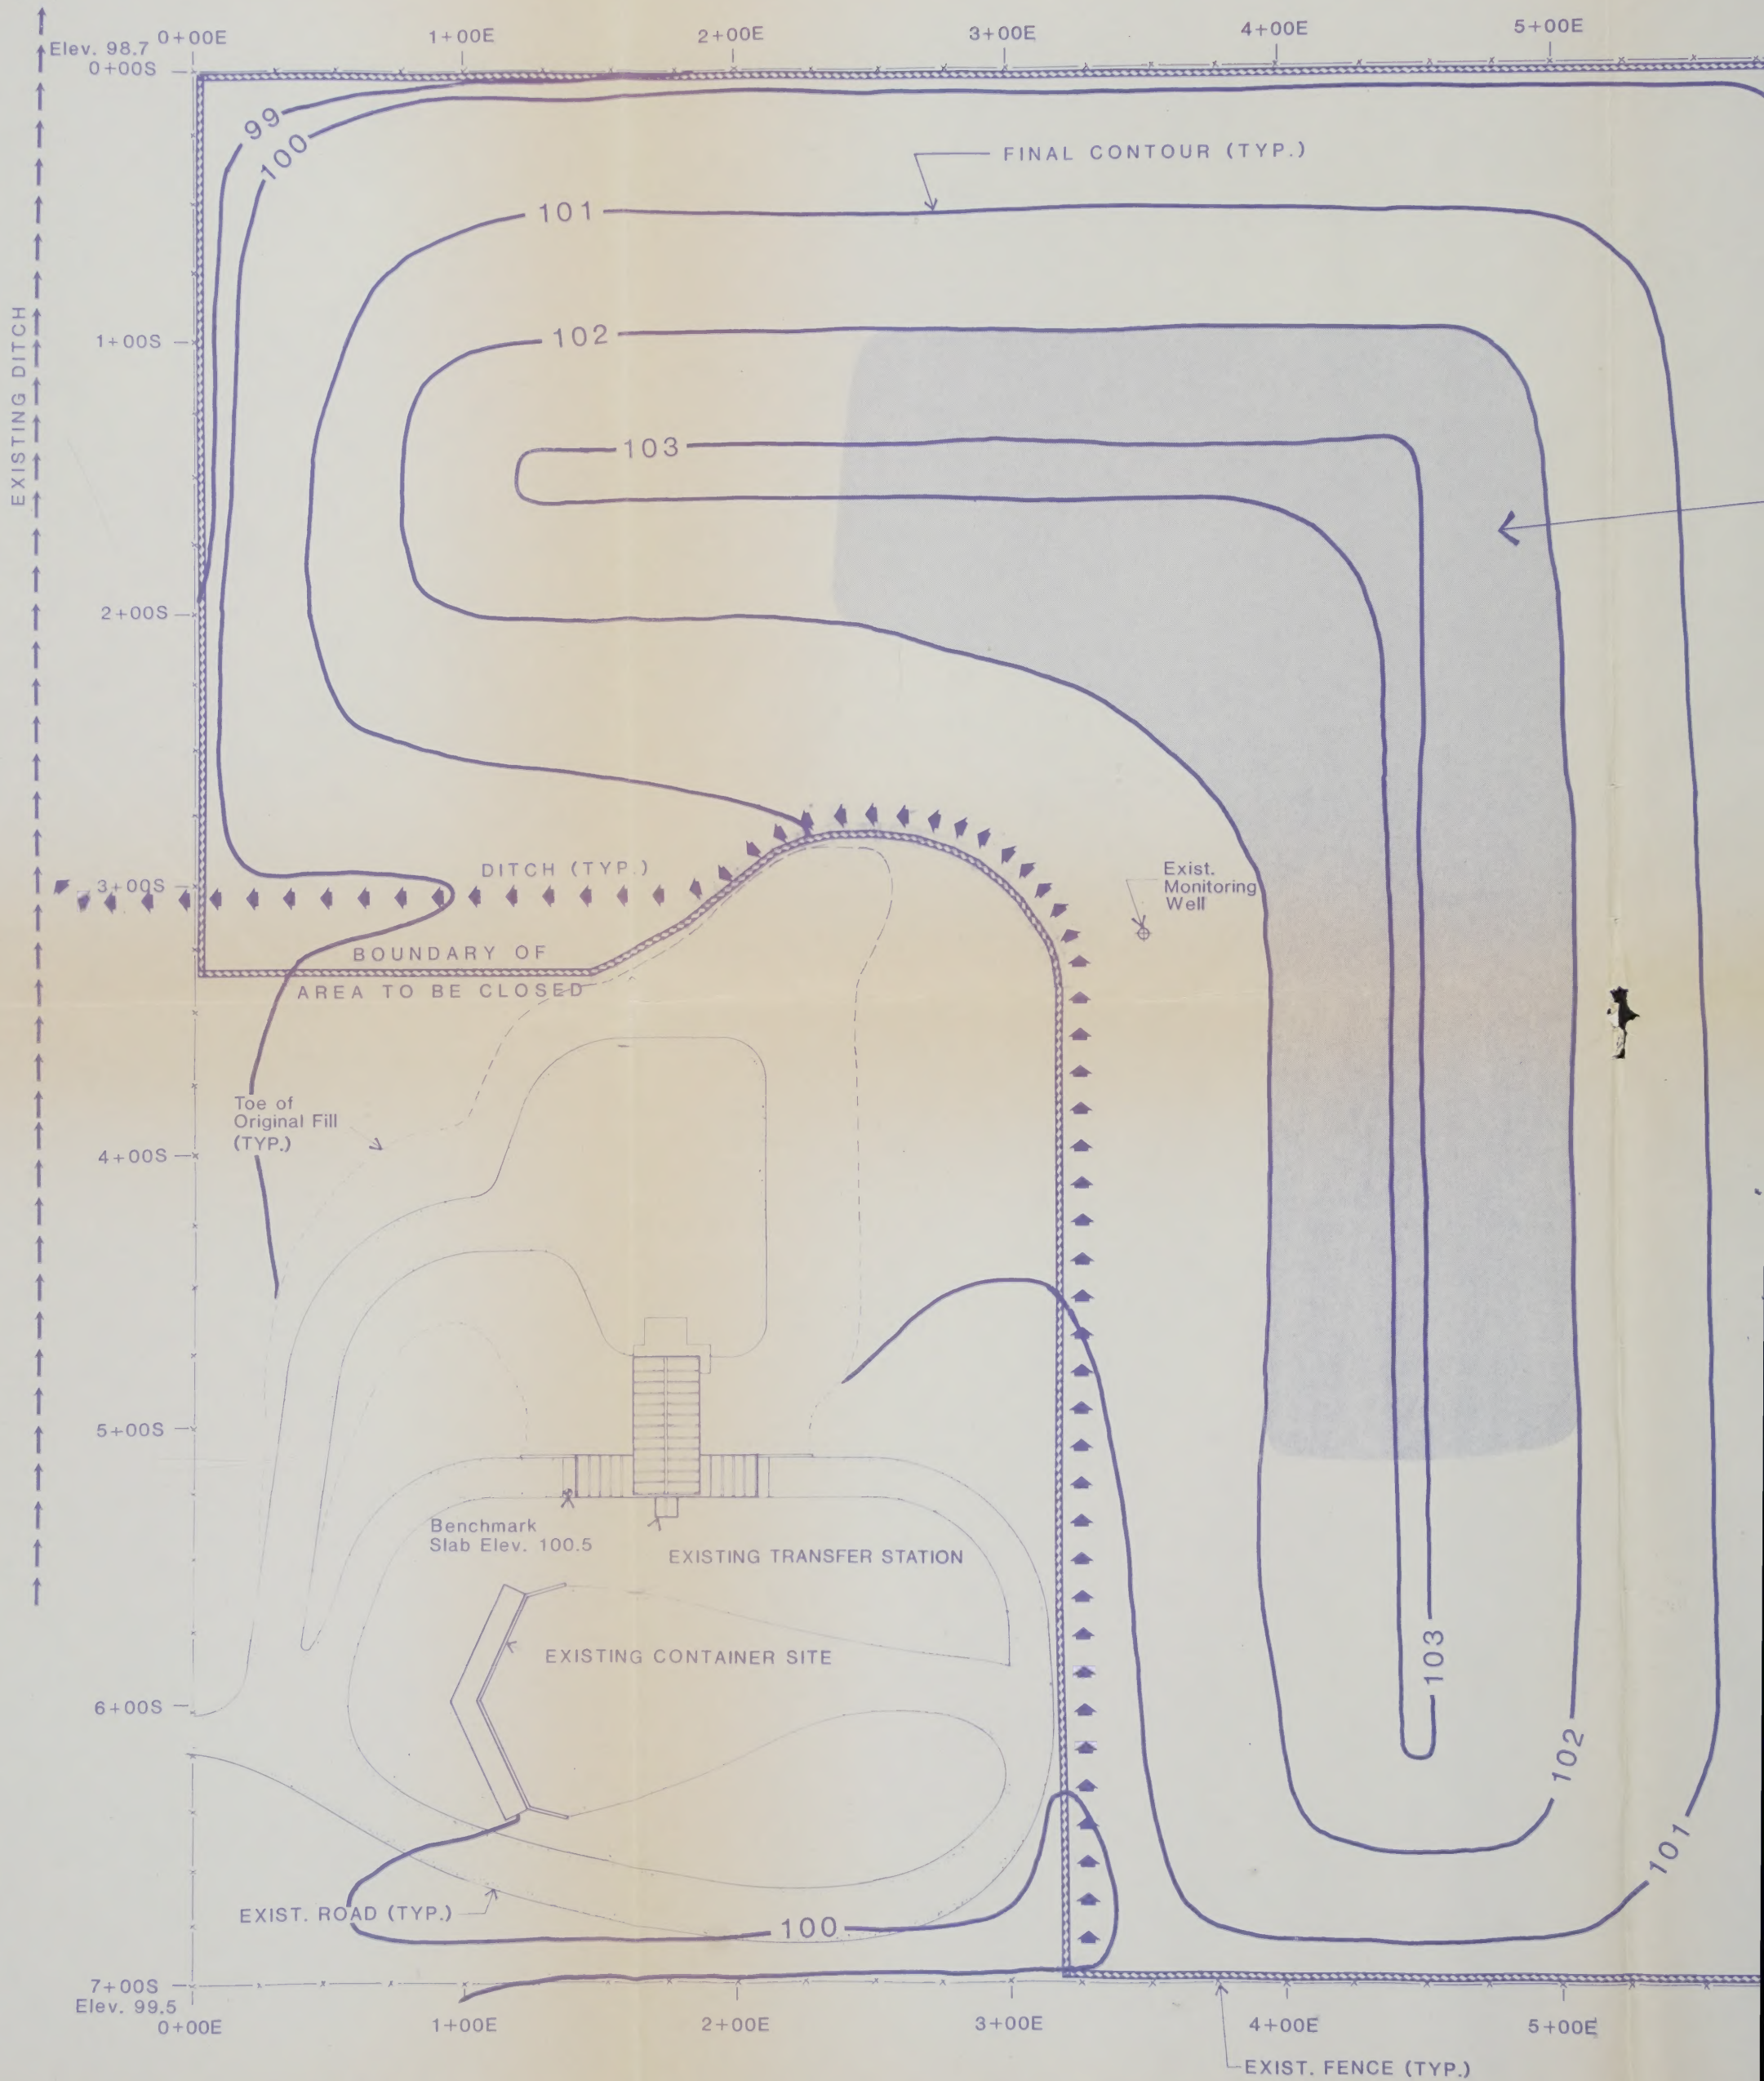

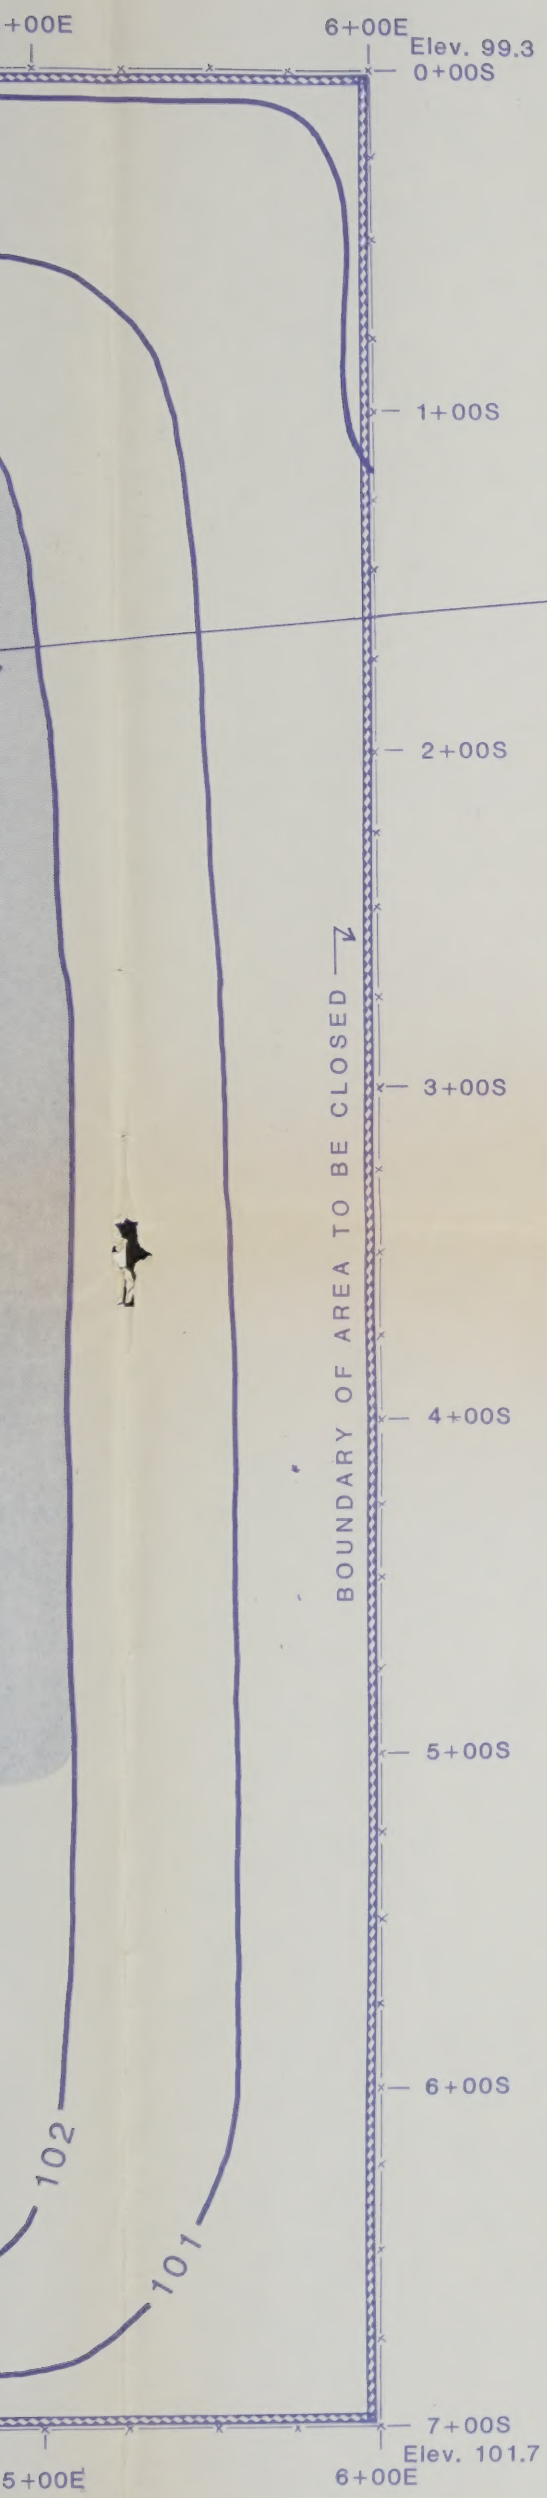

NOTE: APPROXIMATE AREA WHERE CONCRETE & RUBBLE PILE IS TO BE DISPOSED. CONCRETE & RUBBLE SHALL BE PLACED A MAXIMUM OF ONE FOOT DEEP AND COVERED WITH APPROXIMATELY TWO FEET OF SAND. THIS MAY REQUIRE SOME EXCAVATION TO ATTAIN THESE SPECIFICATIONS.

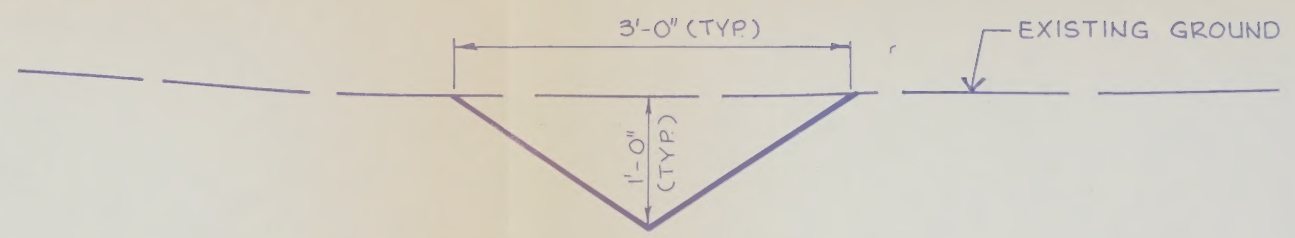

TYPICAL DITCH SECTION

N.T.S.



SCALE: 1"=40'